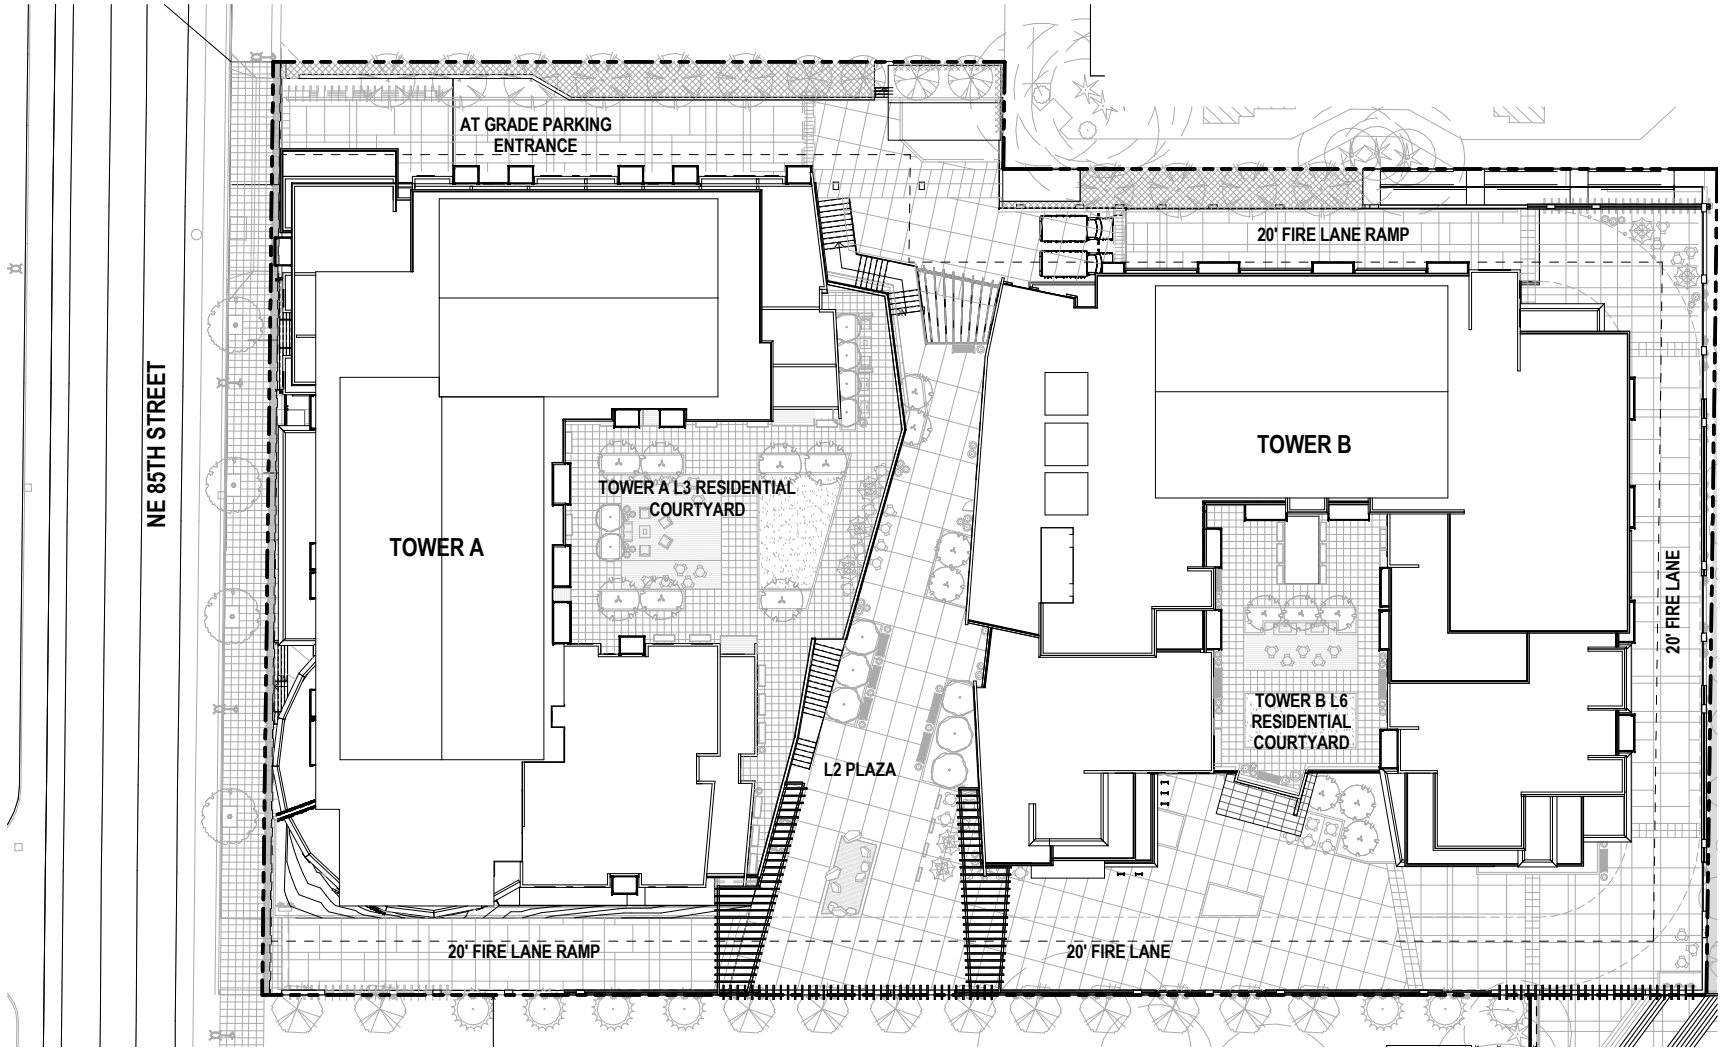

SITE PLAN

JACKSON | MAIN
ARCHITECTURE
311 FIRST AVENUE SOUTH
SEATTLE, WA 98104
t 206.324.4800 | f
206.332.2875
WWW.JACKSONMAIN.COM

REDMOND CITY CENTER

PROJECT NO.:S-12007.07
PROJECT MGR.: KP
DRAWN BY: EL
DWG DATE: 12/13/16

SITE PLAN

SP