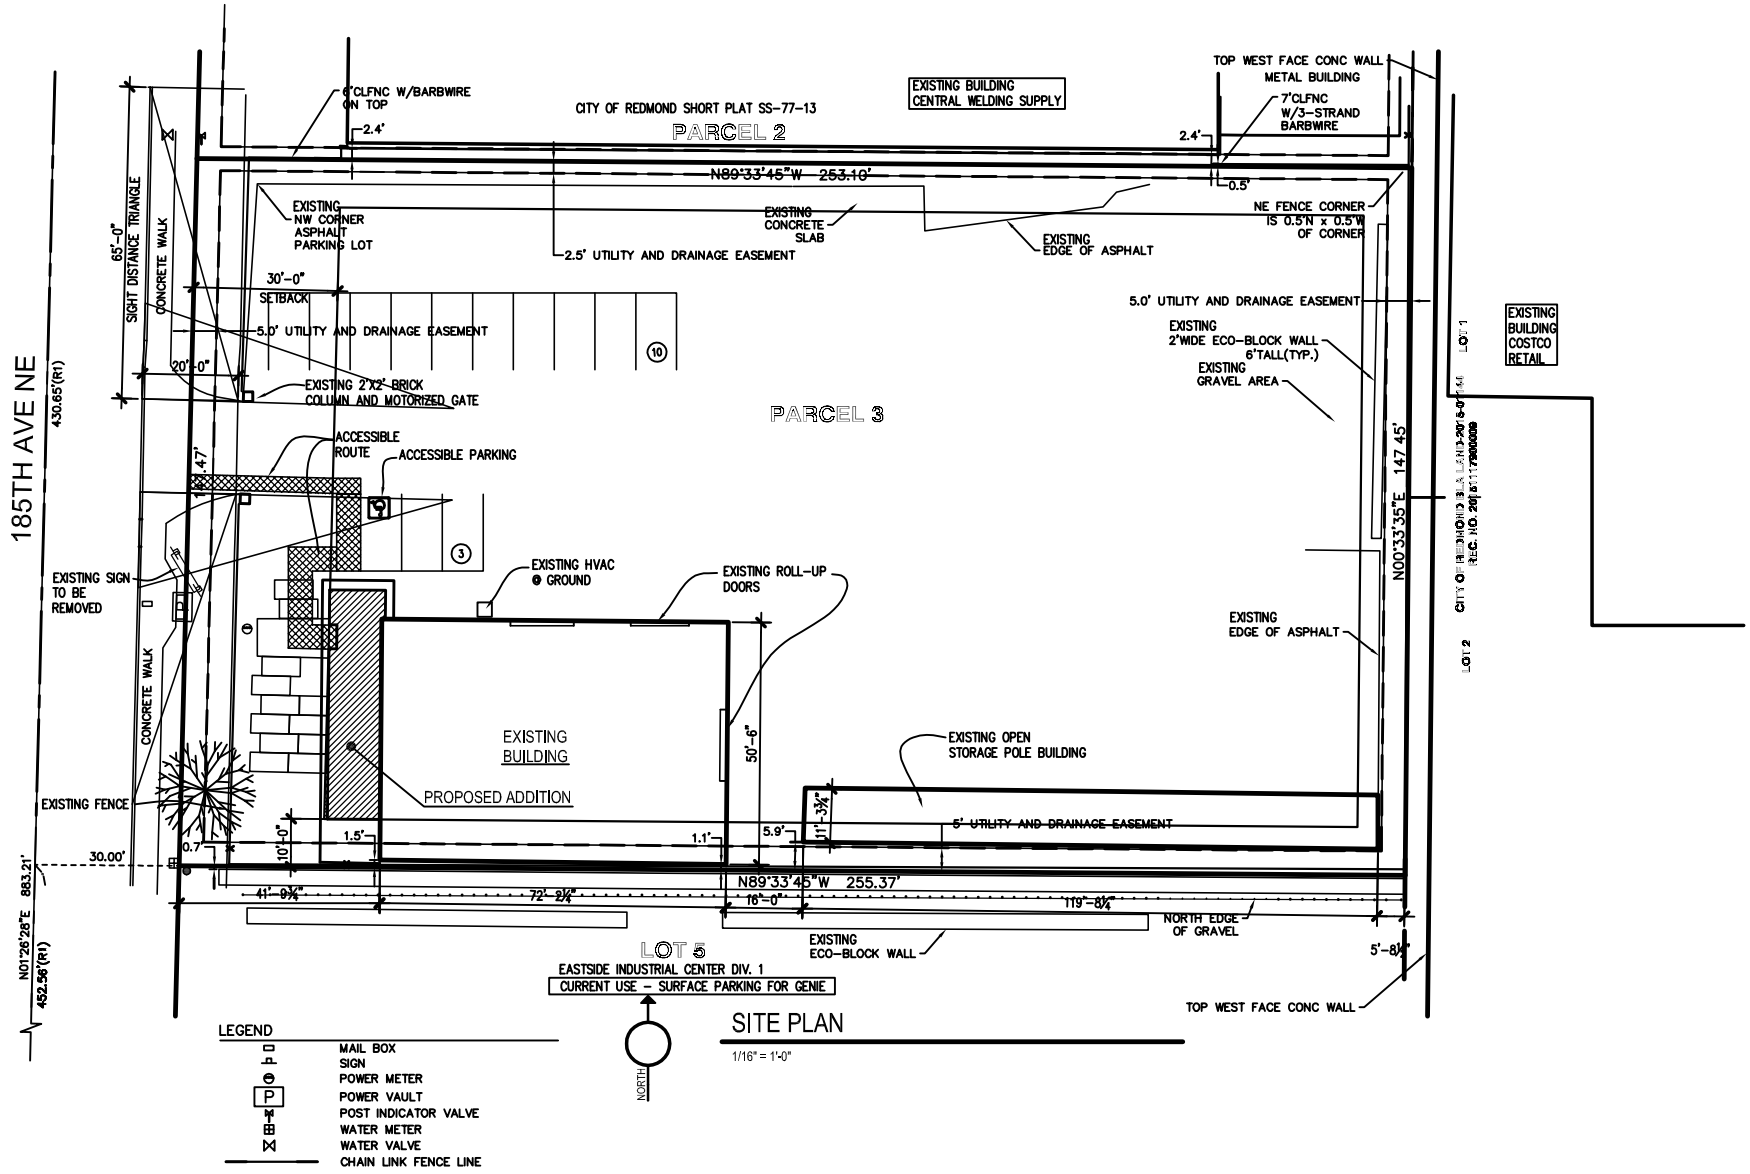

SITE PLAN

1/16" = 1'-0"

CHESMORE | BUCK architecture

27 100TH AVENUE NE, SUITE 100
BELLEVUE, WA 98004

FAX: 425-679-0804
PHONE: 425-679-0907

SITE LAYOUT			NO. 1.0
PROJECT NAME: NUT TREE HOLDINGS			
PROJECT NO: 0000	SCALE: 1" = 40'	DATE: 3-16-17	