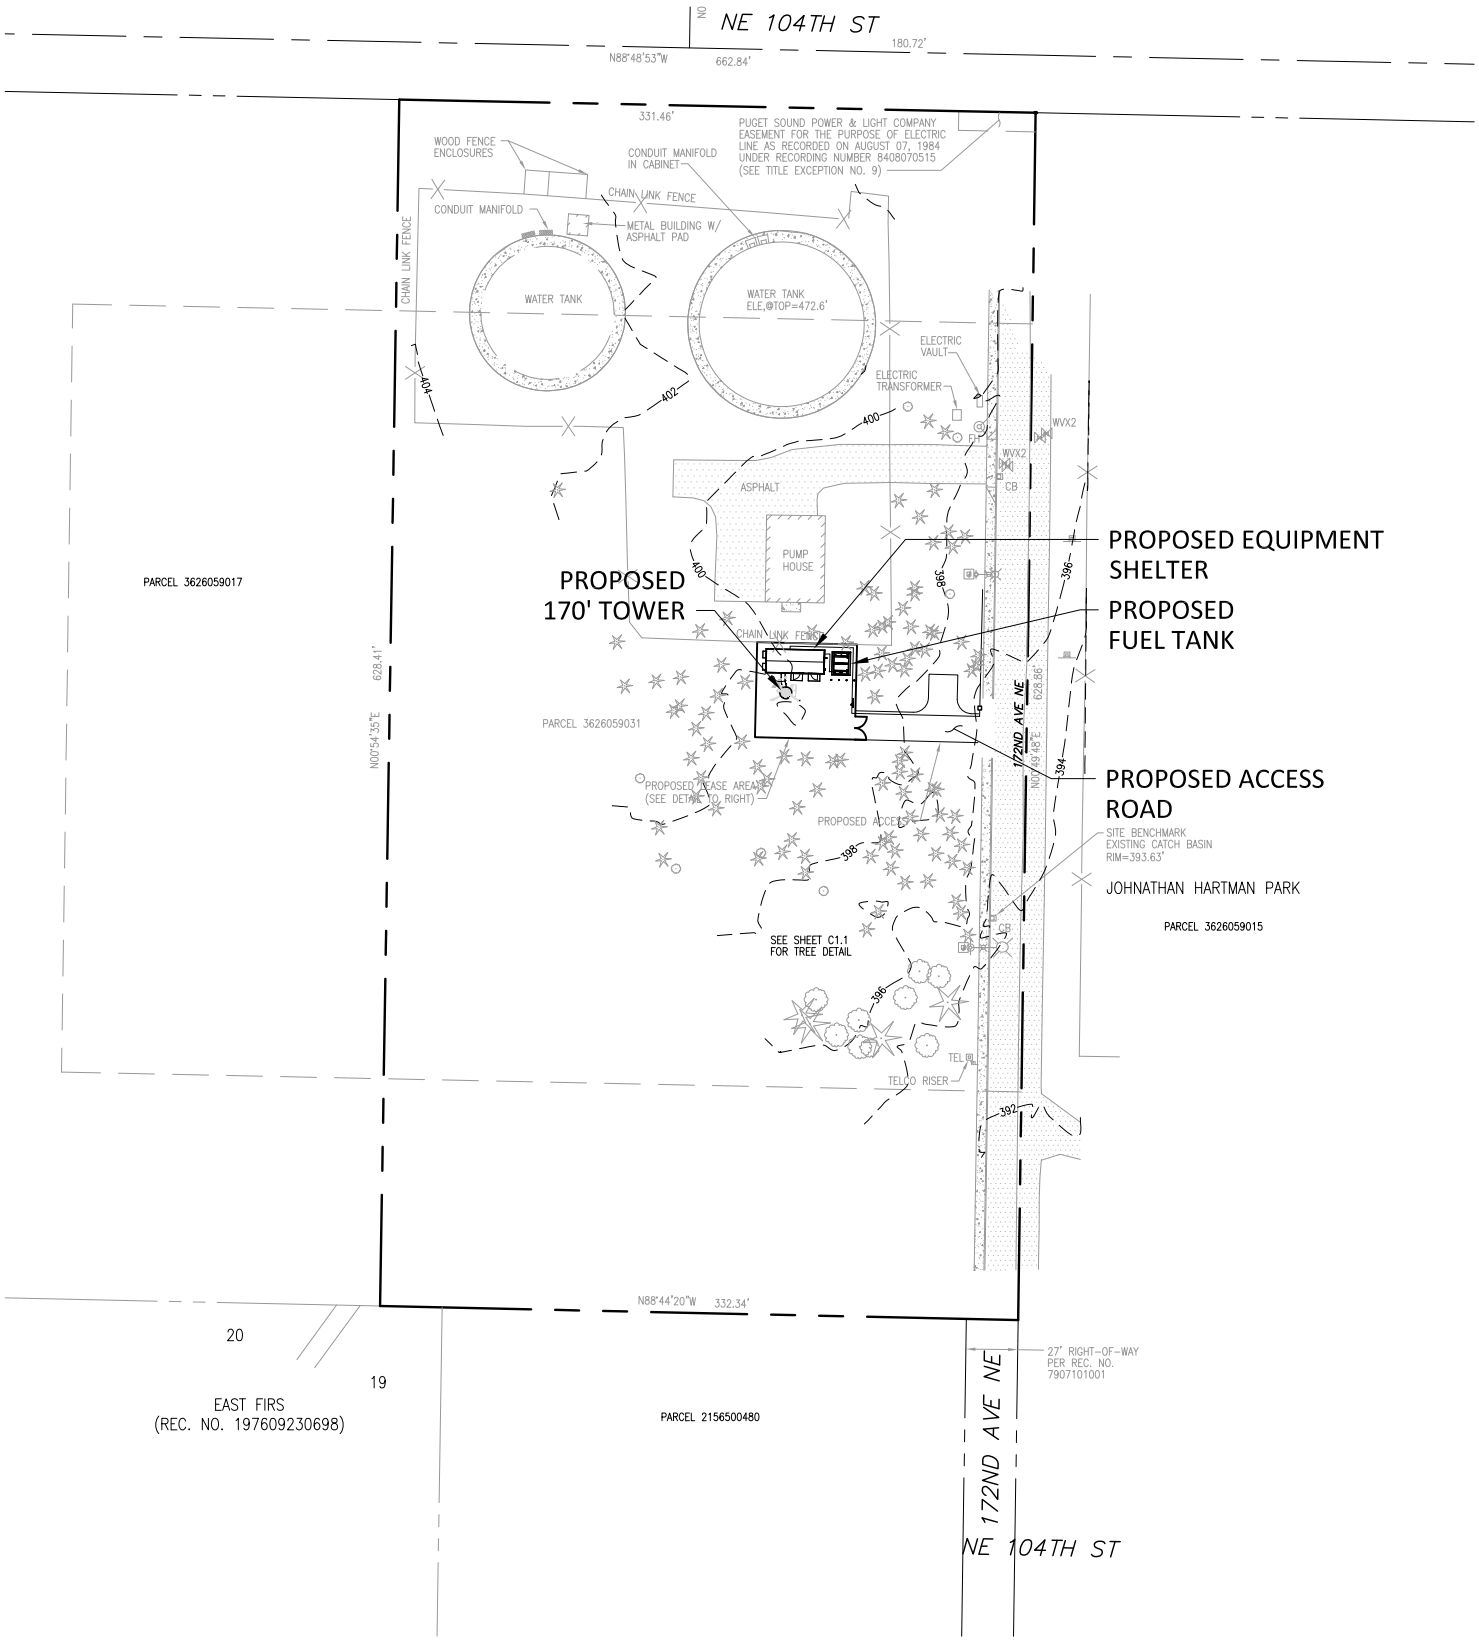

1

PUBLIC NOTICE SITE PLAN

SCALE: 1" = 100'

100 0 50 100 200

CG ENGINEERING 250 4TH AVE. S., SUITE 200 EDMONDS, WASHINGTON 98020 PHONE (425) 778-8500 FAX (425) 778-5536	EDUCATION HILL 10365 172ND AVE NE REDMOND, WA 98052	DATE 01/10/17 PROJECT NO. 16015.913 SCALE 1" = 100' DRAWN BY ZOS CHECKED BY JPU APPROVED BY GAG	SHEET C0.1
	TITLE PUBLIC NOTICE SITE PLAN		

PLOT DATE: 1/10/17 FILE NAME: C0.1