PUBLIC NOTICE

Emerald Heights Assisted Living Building

Tree Preservation Plan

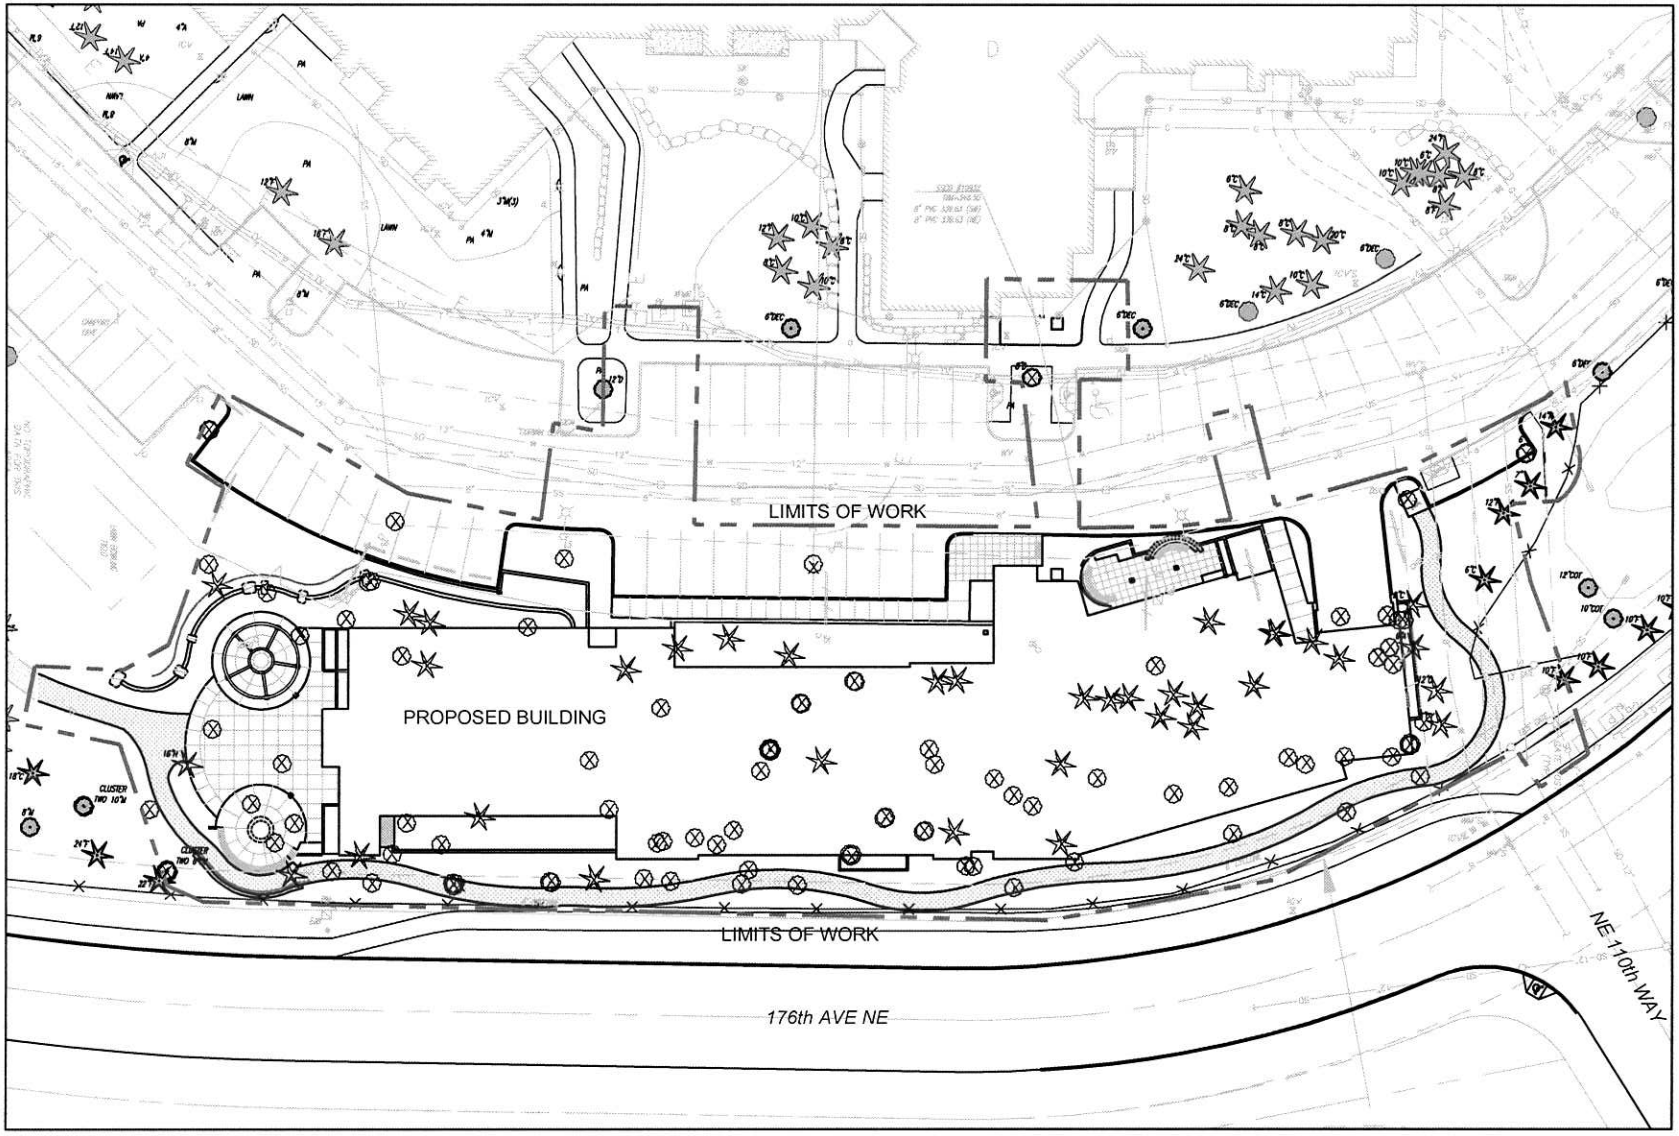

Lyon Landscape Architects
11237 NE 95th St
Kirkland, WA 98033
253-209-4053
www.LyonLA.com
Moghan@LyonLA.com

KEY

X - TREE TO BE REMOVED

0 25' 50' 100'

Scale: 1" = 50'-0"