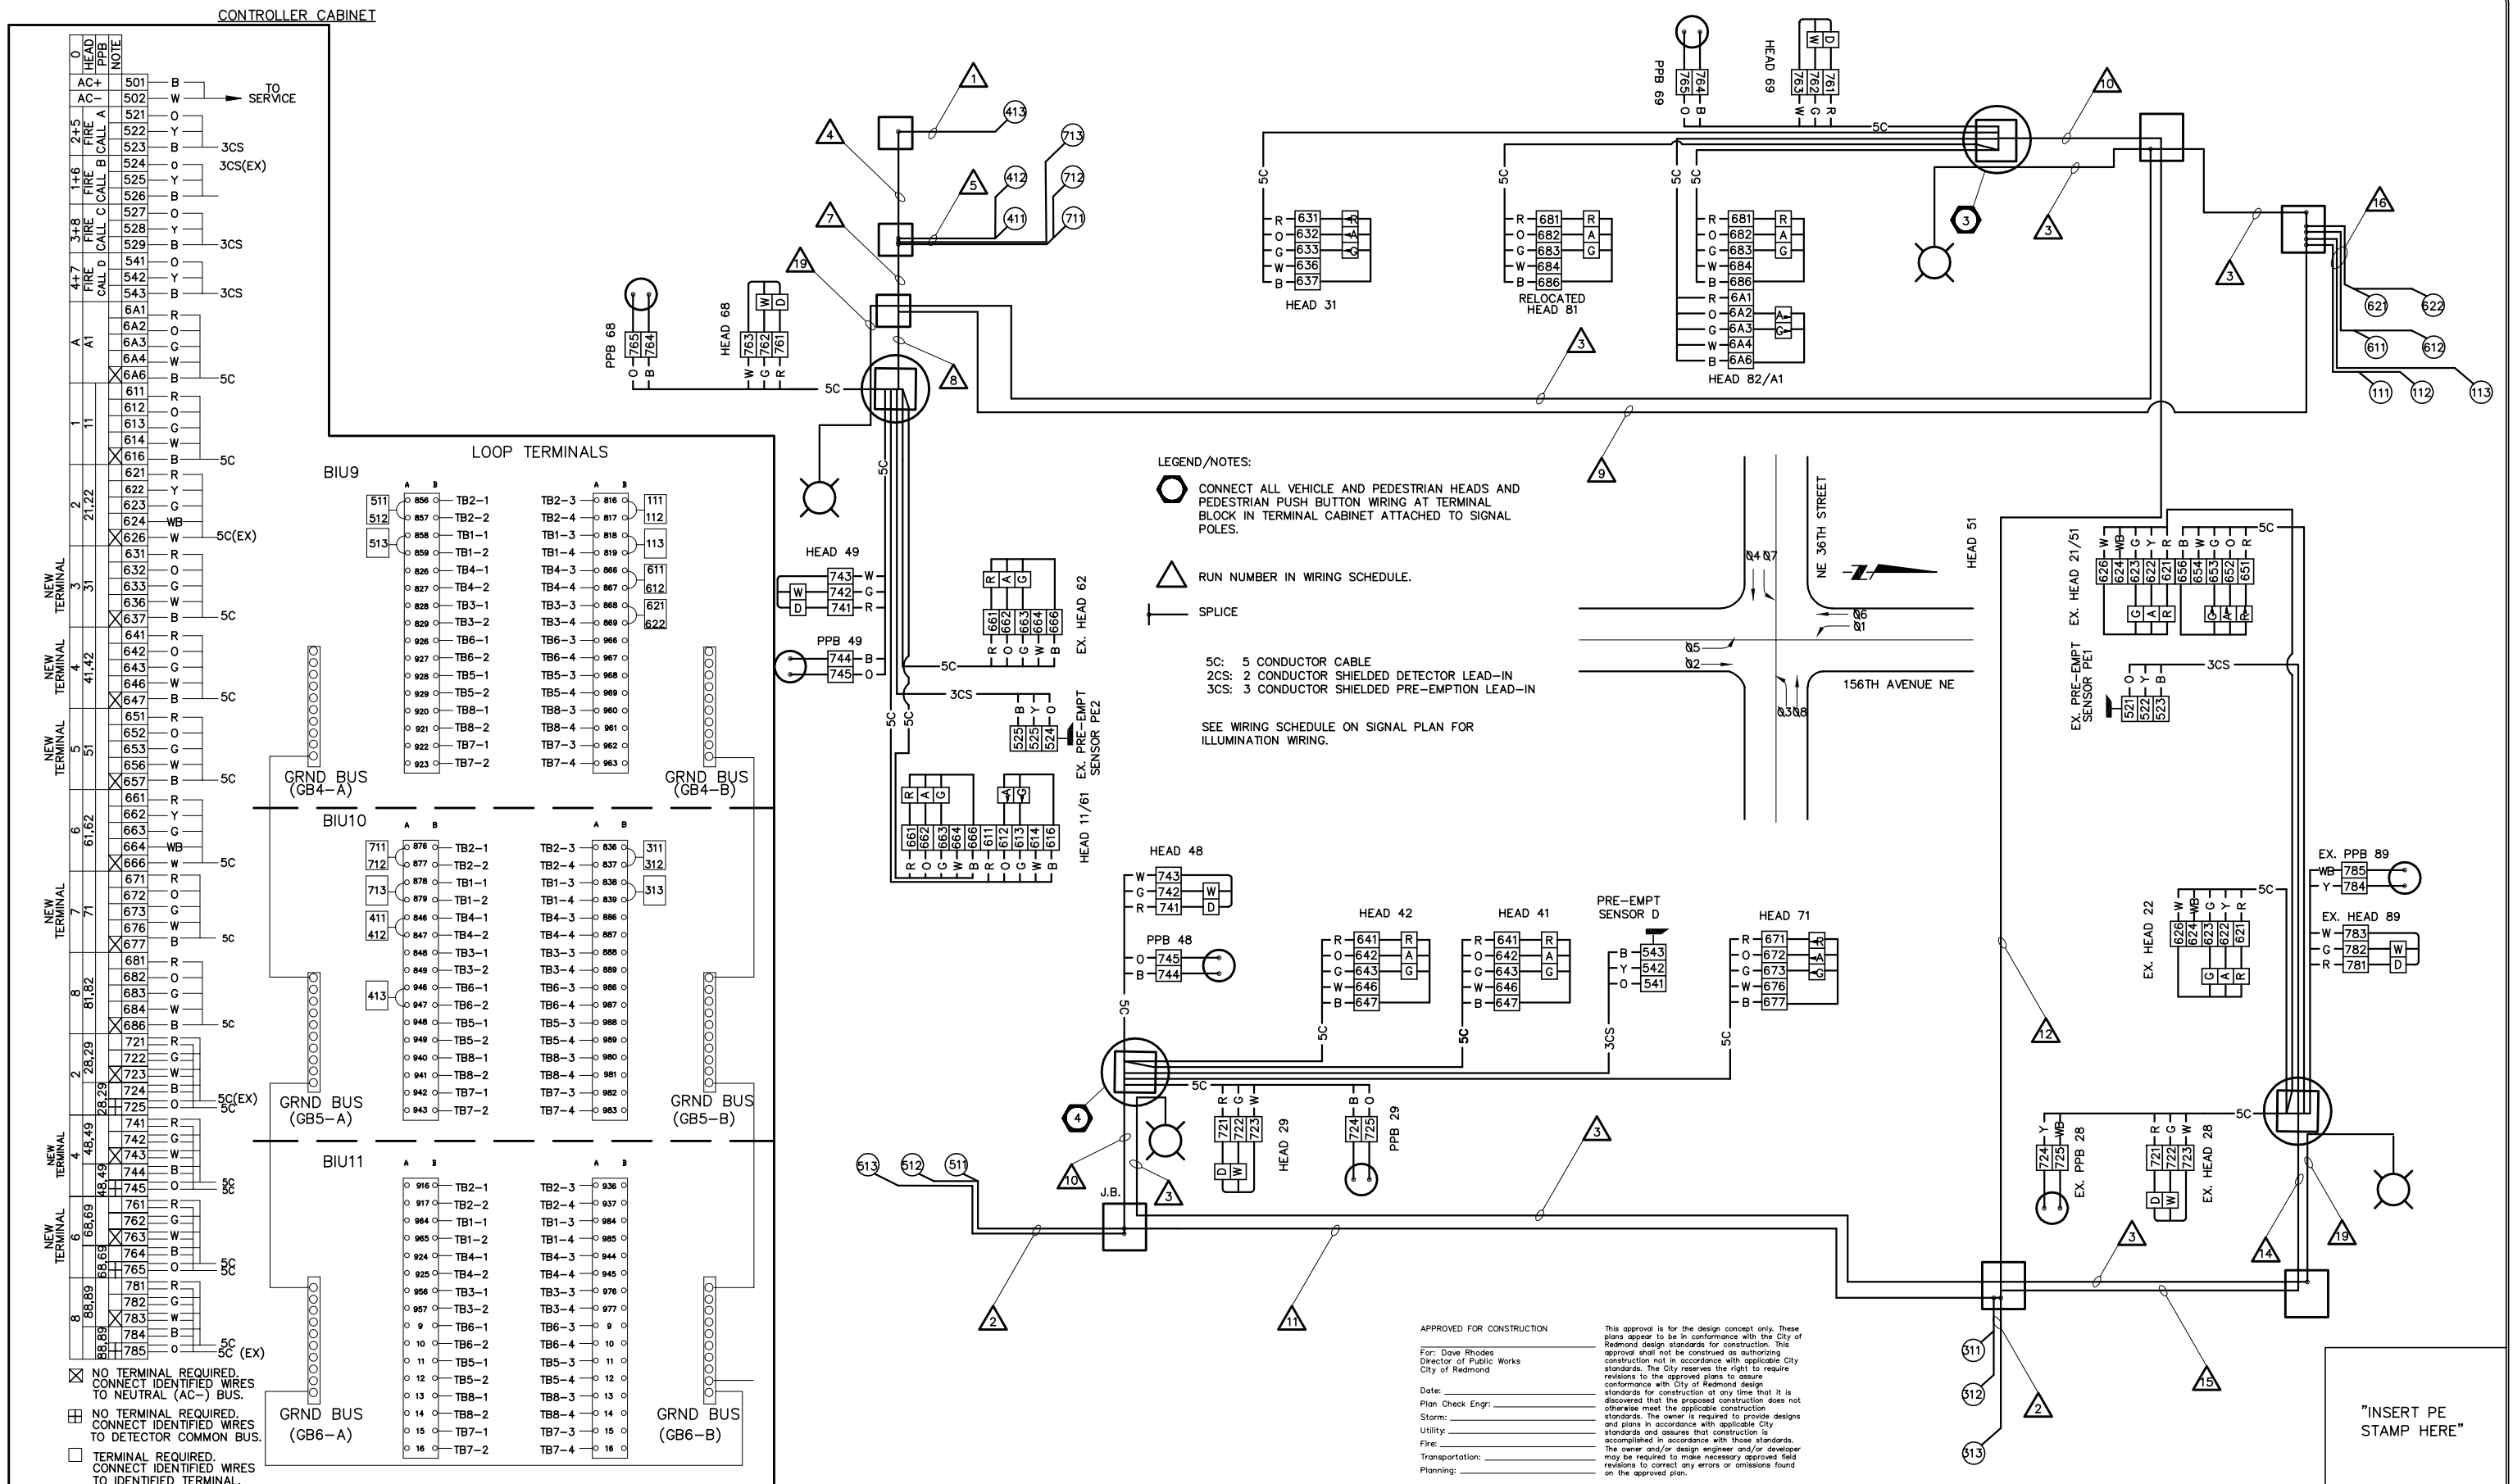

IMAGES:
XREF'S:

DATE: 10/02/02 FILENAME: 156-36 WIRING PLAN

NO.	DATE	BY	CKD.	REVISION

CITY OF REDMOND
15670 N.E. 85TH STREET
REDMOND, WASHINGTON 98052
PH. (425) 882-6462

"INSERT ENGINEERING FIRMS NAME HERE"

DESIGNED BY: **
DRAWN BY: BH
CHECKED BY: **
DATE: **

CITY OF REDMOND
156TH AVE NE / NE 36TH STREET
WIRING DIAGRAM

__**
PROJECT NO.

2 SHEET OF 3