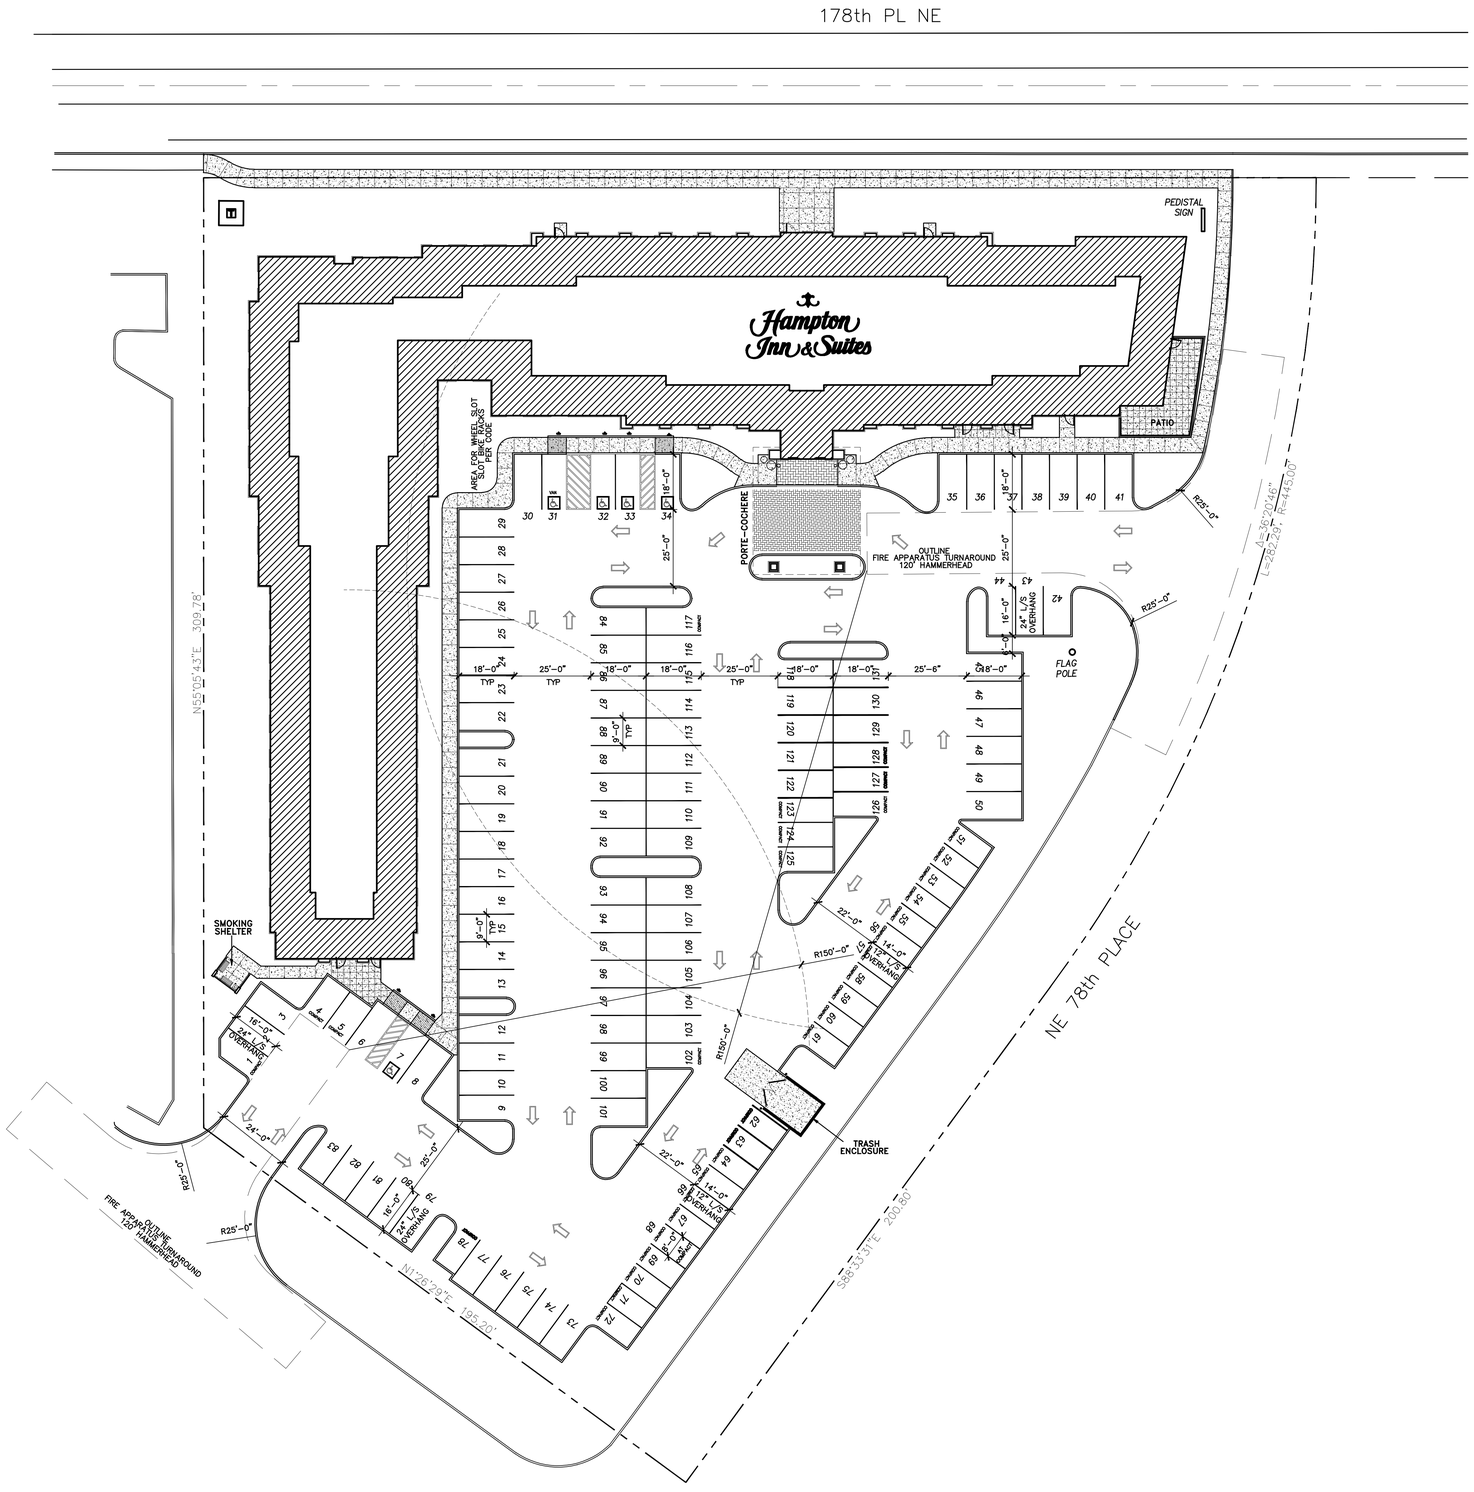


PUBLIC NOTICE SITE PLAN
1" : 20'-0"

NORTH

5089 REGISTERED ARCHITECT
Dale Brian Johnson
State of Washington

8/28/14

© 2014 dale johnson architect

2200 w. rosebud lane
coeur d' alene, id.
83814
208-667-5570

SCHEMATIC DESIGN

JRA Architects
architecture
planning and interiors

Hampton Inn & Suites
Redmond, Wa.

PN.1