NW 1/4, SE 1/4 SECTION 25, TOWNSHIP 26 N, RANGE 5 E, W.M.
CITY OF REDMOND, KING COUNTY, WASHINGTON

N

30 120
0 60 180
SCALE: 1" = 60'

EXISTING CONDITIONS LEGEND

AVB	AIR-VAC BOX	RET	RETAINING WALL
AVR	AIR-VAC RISER	SGN	SIGN
BM	BENCHMARK	SMH	SANITARY SEWER MANHOLE
CB I	CATCH BASIN TYPE 1	TSF	TRANSFORMER
CB II	CATCH BASIN TYPE 2	TVB	CABLE TELEVISION BOX
CDT	ELECTRIC CONDUIT	TVR	CABLE TELEVISION RISER
CI	CURB INLET	UG	UNDERGROUND
CLD	CENTERLINE OF DITCH	UP	UTILITY POLE
CLF	CHAINLINK FENCE	WM	WATER METER
COD	STORM CLEANOUT	WV	WATER VALVE
CONC	CONCRETE		TEST PIT
CP	CAMERA POLE		GOLDSMITH SURVEY CONTROL POINT
DI	DUCTILE IRON PIPE		DECIDUOUS TREE
DMH	STORM MANHOLE		CONIFER TREE
EB	ELECTRIC BOX	P	POWER VAULT
EP	EDGE OF PAVEMENT	W	WATER VAULT
FH	FIRE HYDRANT	V	UNKNOWN VAULT
FNC	FENCE	G	GAS LINE
GV	GAS VALVE	OHU	OVERHEAD UTILITY LINE
IE	INVERT ELEVATION	SD	STORM WATER LINE
IP	IRON PIPE	SS	SANITARY SEWER LINE
LP	LIGHT POLE	W	WATER LINE
MON	MONUMENT		CENTERLINE OF DITCH
RBF	REBAR FOUND (NO CAP)	X	FENCE LINE
RCF	REBAR & CAP FOUND (AS NOTED)		

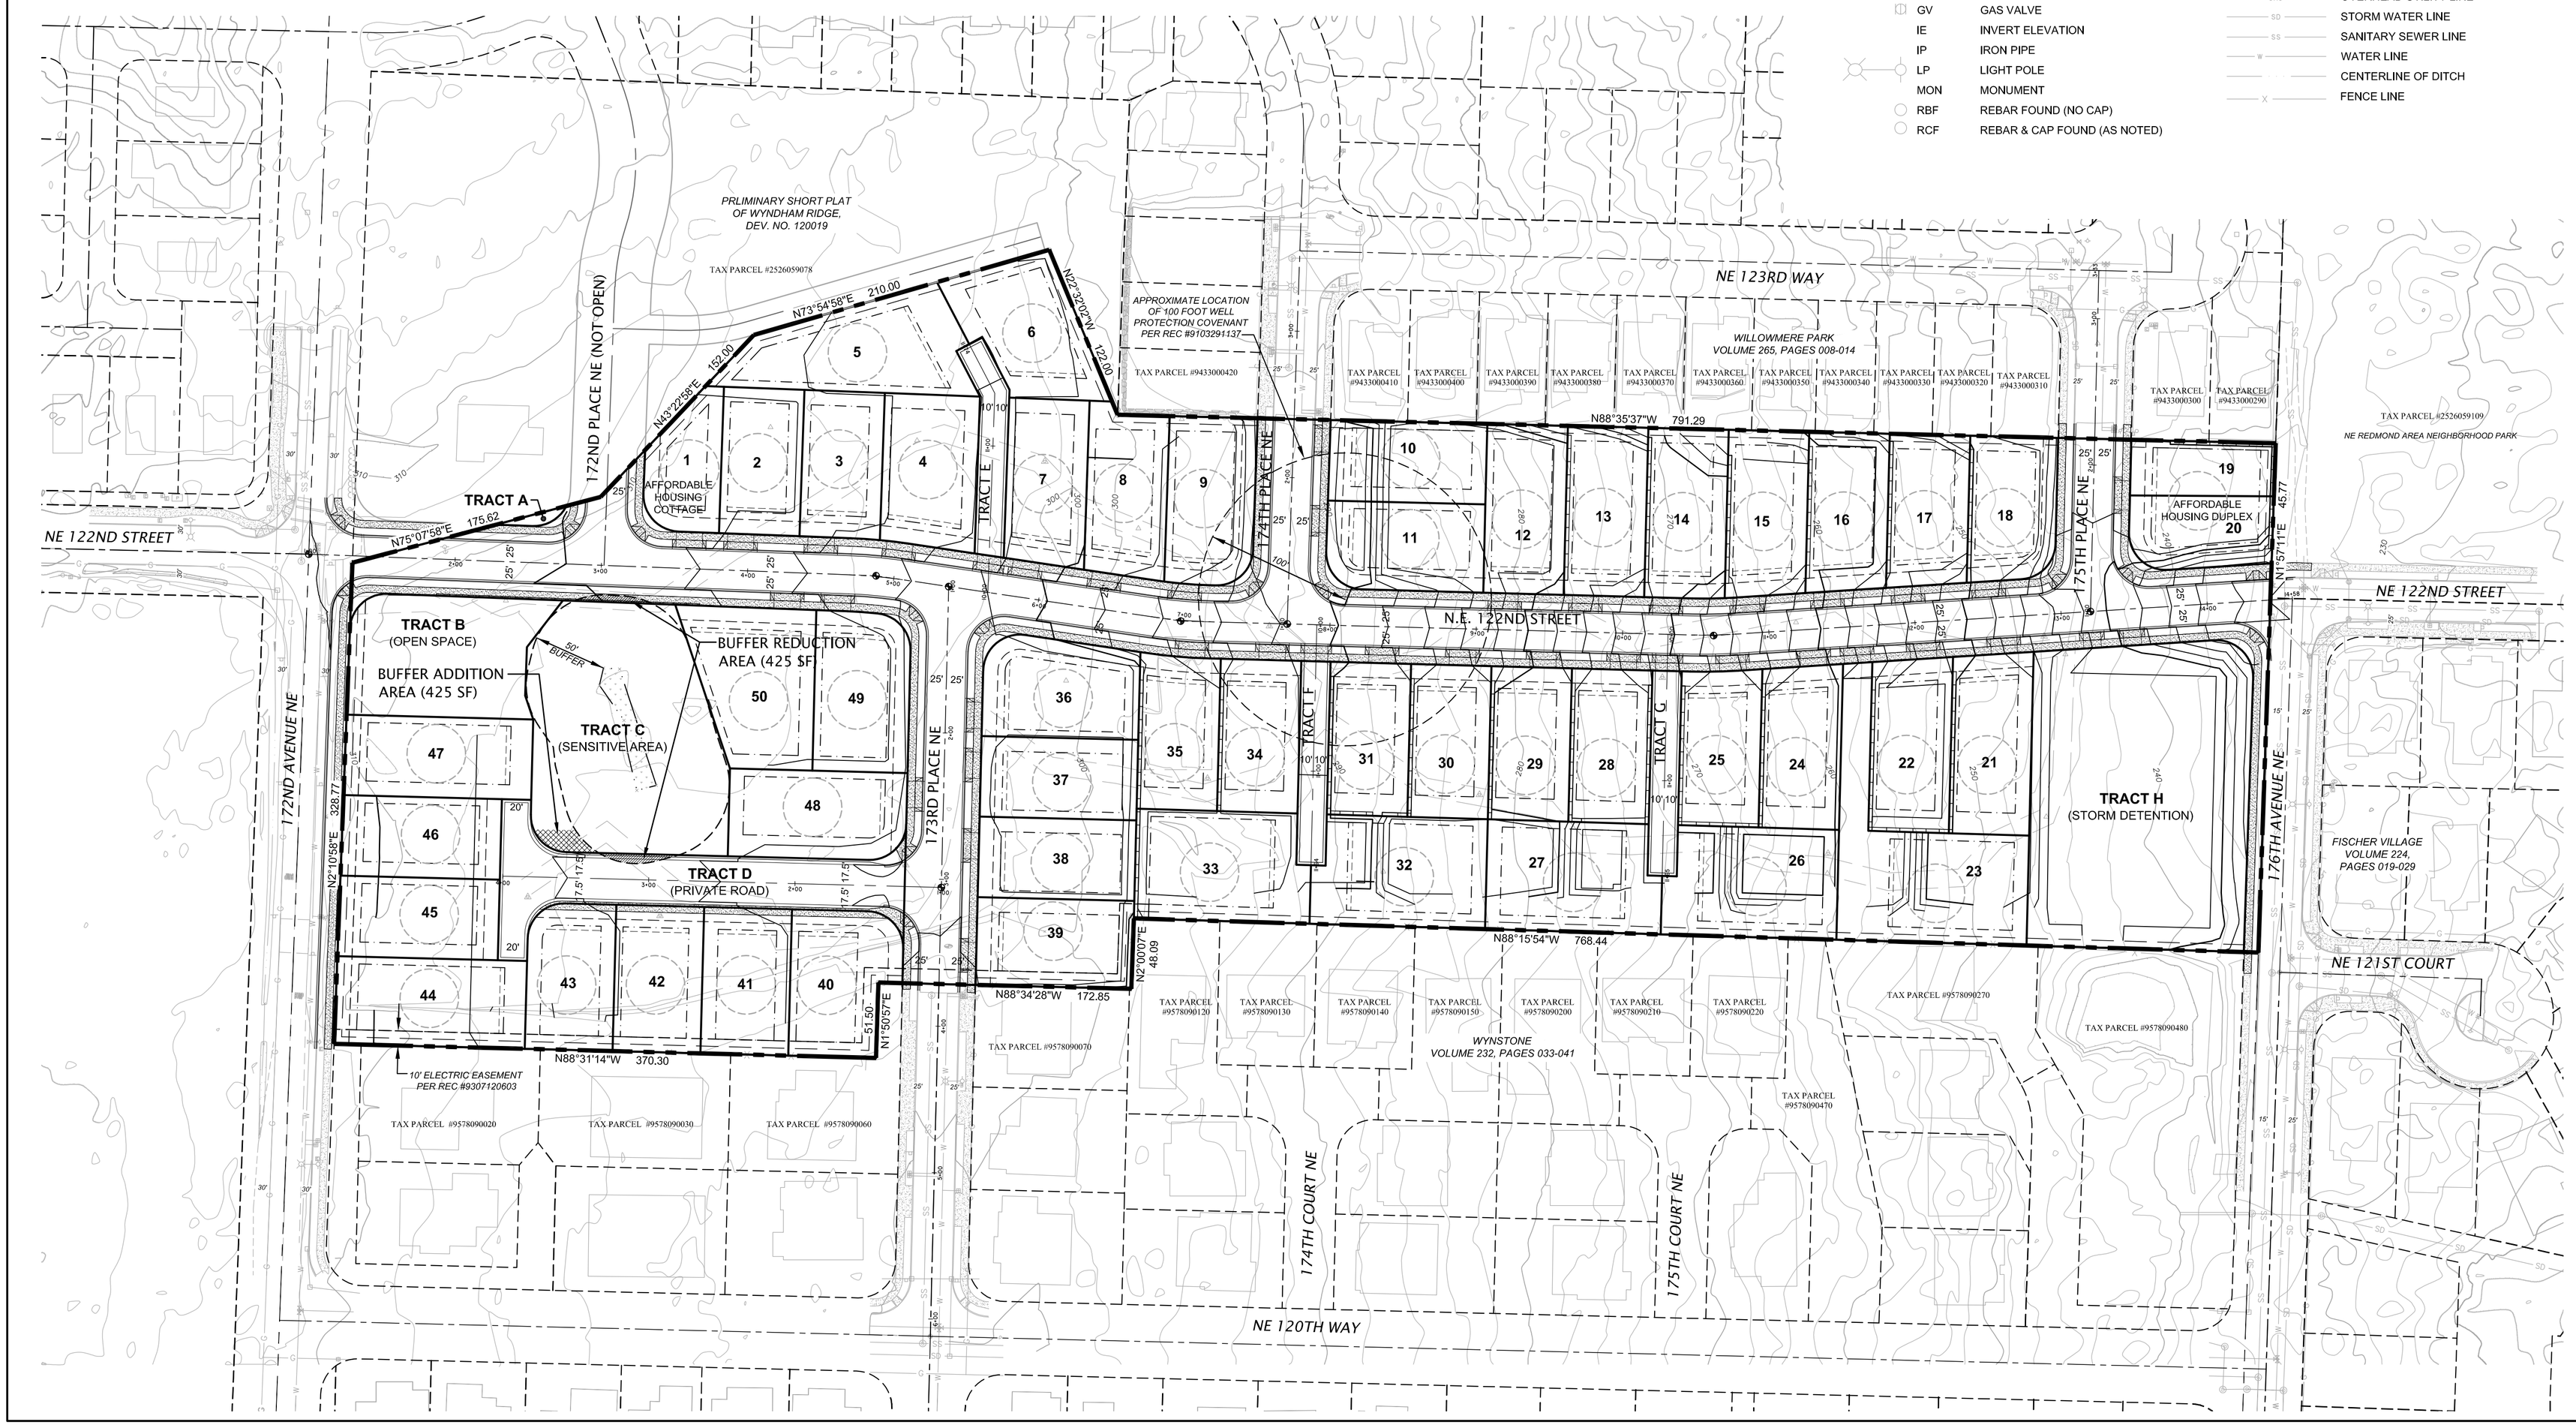

NO.	DATE	REVISIONS	BY	CHK

LEE D. NYQUIST STATE OF WASHINGTON 22883 REGISTERED PROFESSIONAL LAND SURVEYOR 5/7/15

KEITH J. GOLDSMITH STATE OF WASHINGTON 24595 REGISTERED PROFESSIONAL ENGINEER 5/7/15

GOLDSMITH
LAND DEVELOPMENT SERVICES
1215 114th Ave SE, Bellevue, WA 98004 | PO Box 3565, Bellevue, WA 98009
T 425-462-1080 F 425-462-7719 www.goldsmithengineering.com

PLOTTED: 2015/05/07 15:55 EMALM
DRAWN: EMALM
DESIGNED:
APPROVED: LNYQUIST

ERIK ENSTROM, P.E.
eenstrom@goldsmithengineering.com
425-462-1080
PROJECT MANAGER

QUADRANT HOMES

PUBLIC NOTICE SITE PLAN FOR EDGEWOOD WEST

REDMOND WASHINGTON

M:\ACAD\PLAN\14\14123\14123E03.DWG

SHEET 1/1

JOB NO.: 14123