SE 1/4, NE 1/4, SEC 3, TWP 25N, RGE 5E, W.M.

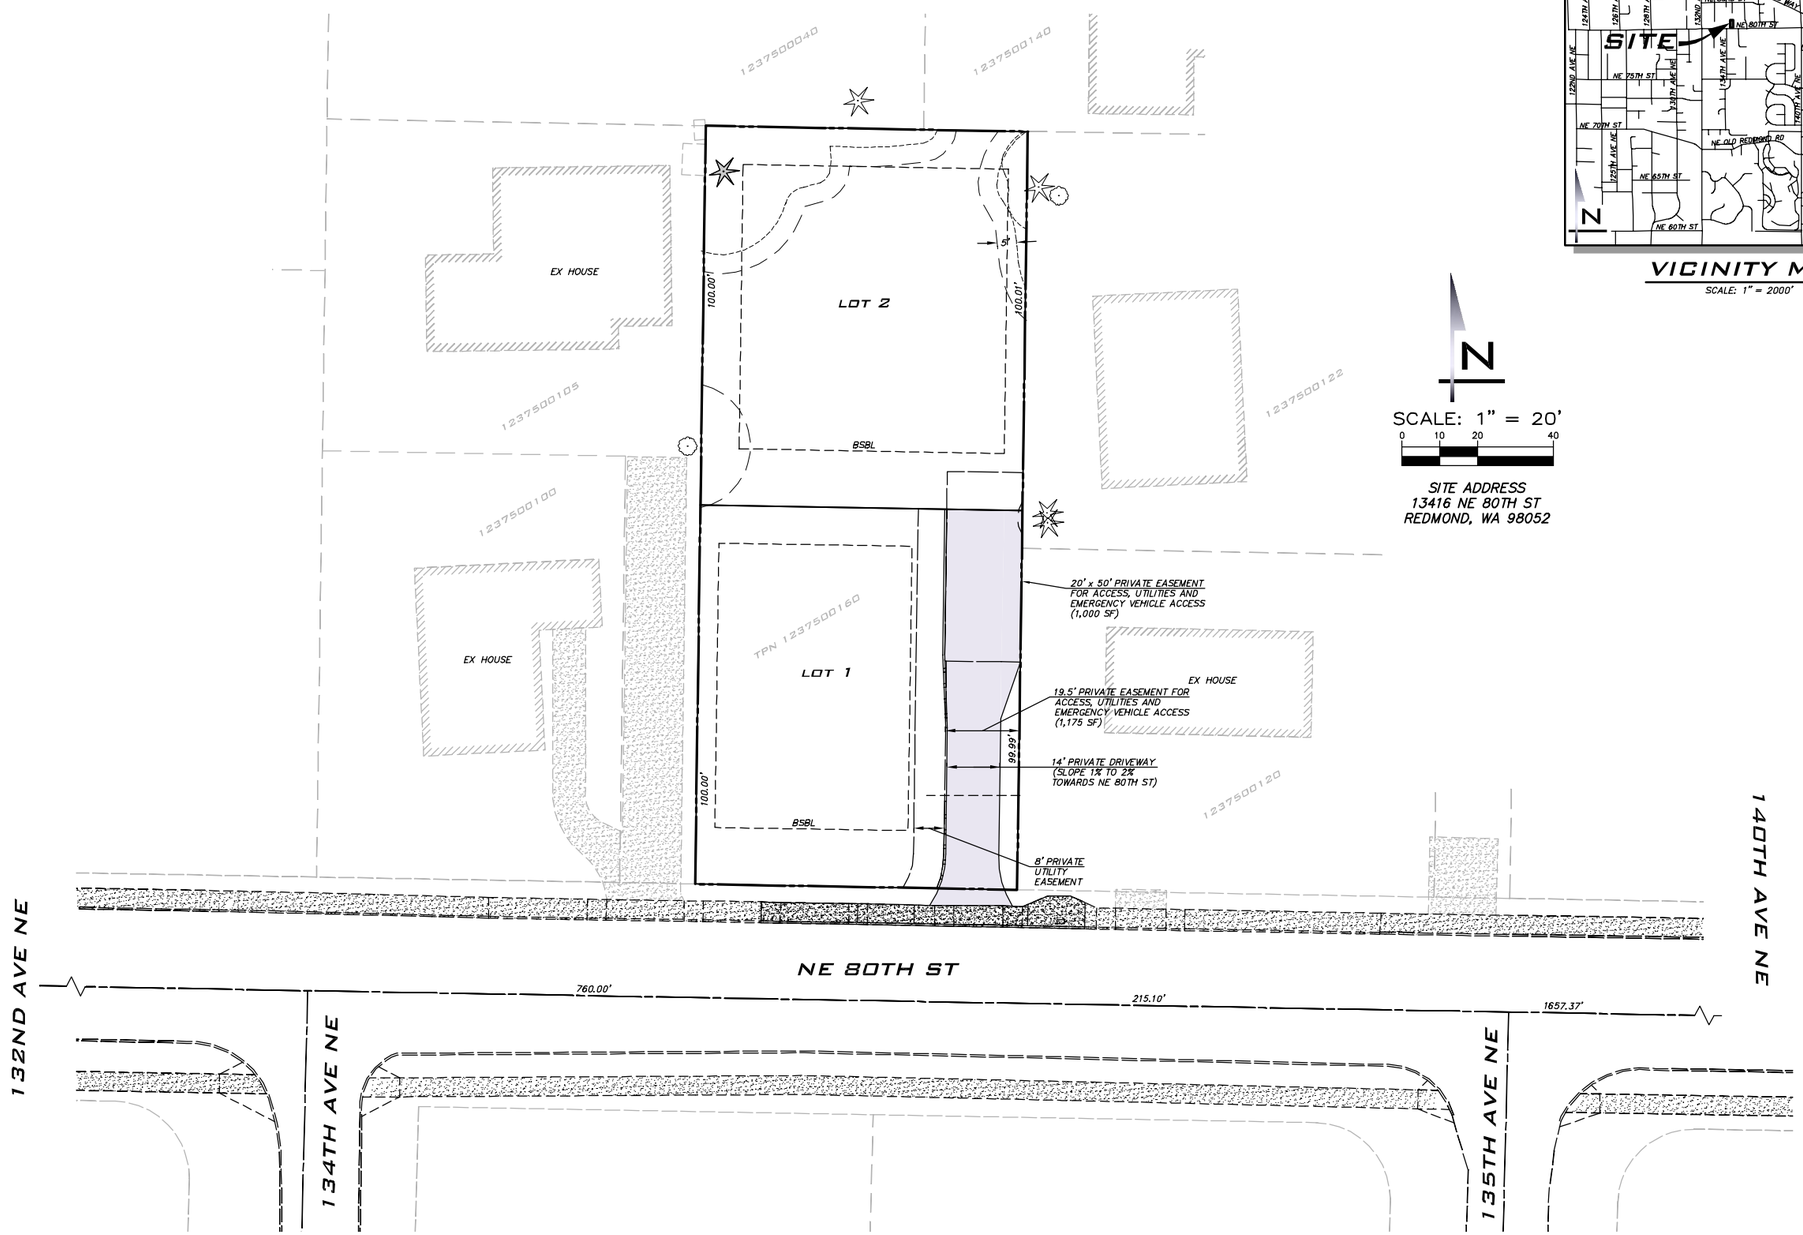

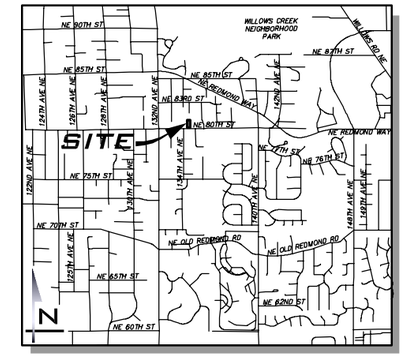

VICINITY MAP

SCALE: 1" = 2000'

BLUELINE

SCALE: AS NOTED

PROJECT MANAGER: BRETT PUDISTS, PE

PROJECT ENGINEER: BRETT PUDISTS, PE

DESIGNER: NADIA KROUMOVA

ISSUE DATE: 6/5/2015

NO	DATE	BY	REVISIONS

PUBLIC NOTICE SITE PLAN
LAND 2015-00271
WANG PROPERTY
PRELIMINARY SHORT PLAT
PARCEL #1237500160
CITY OF REDMOND WASHINGTON

UNDERGROUND UTILITY NOTE

UNDERGROUND UTILITIES ARE SHOWN IN THE APPROXIMATE LOCATION. THERE IS NO GUARANTEE THAT ALL UTILITY LINES ARE SHOWN, OR THAT THE LOCATION, SIZE AND MATERIAL IS ACCURATE. THE CONTRACTOR SHALL UNCOVER ALL INDICATED PIPING WHERE CROSSING, INTERFERENCES, OR CONNECTIONS OCCUR PRIOR TO TRENCHING OR EXCAVATION FOR ANY PIPE OR STRUCTURES, TO DETERMINE ACTUAL LOCATIONS, SIZE AND MATERIAL. THE CONTRACTOR SHALL MAKE THE APPROPRIATE PROVISION FOR PROTECTION OF SAID FACILITIES. THE CONTRACTOR SHALL NOTIFY ONE CALL AT 8-1-1 (WASHINGTON811.COM) AND ARRANGE FOR FIELD LOCATION OF EXISTING FACILITIES BEFORE CONSTRUCTION.

JOB NUMBER: 14-201

SHEET NAME: SP-01

SHT 1 OF 1

22x34
Jun 05, 2015 - 11:49am - User mmoore
E:\Projects\14201\DWG\Exhibit\14201-Public Notice Site Plan.dwg

© 2015 THE BLUELINE GROUP