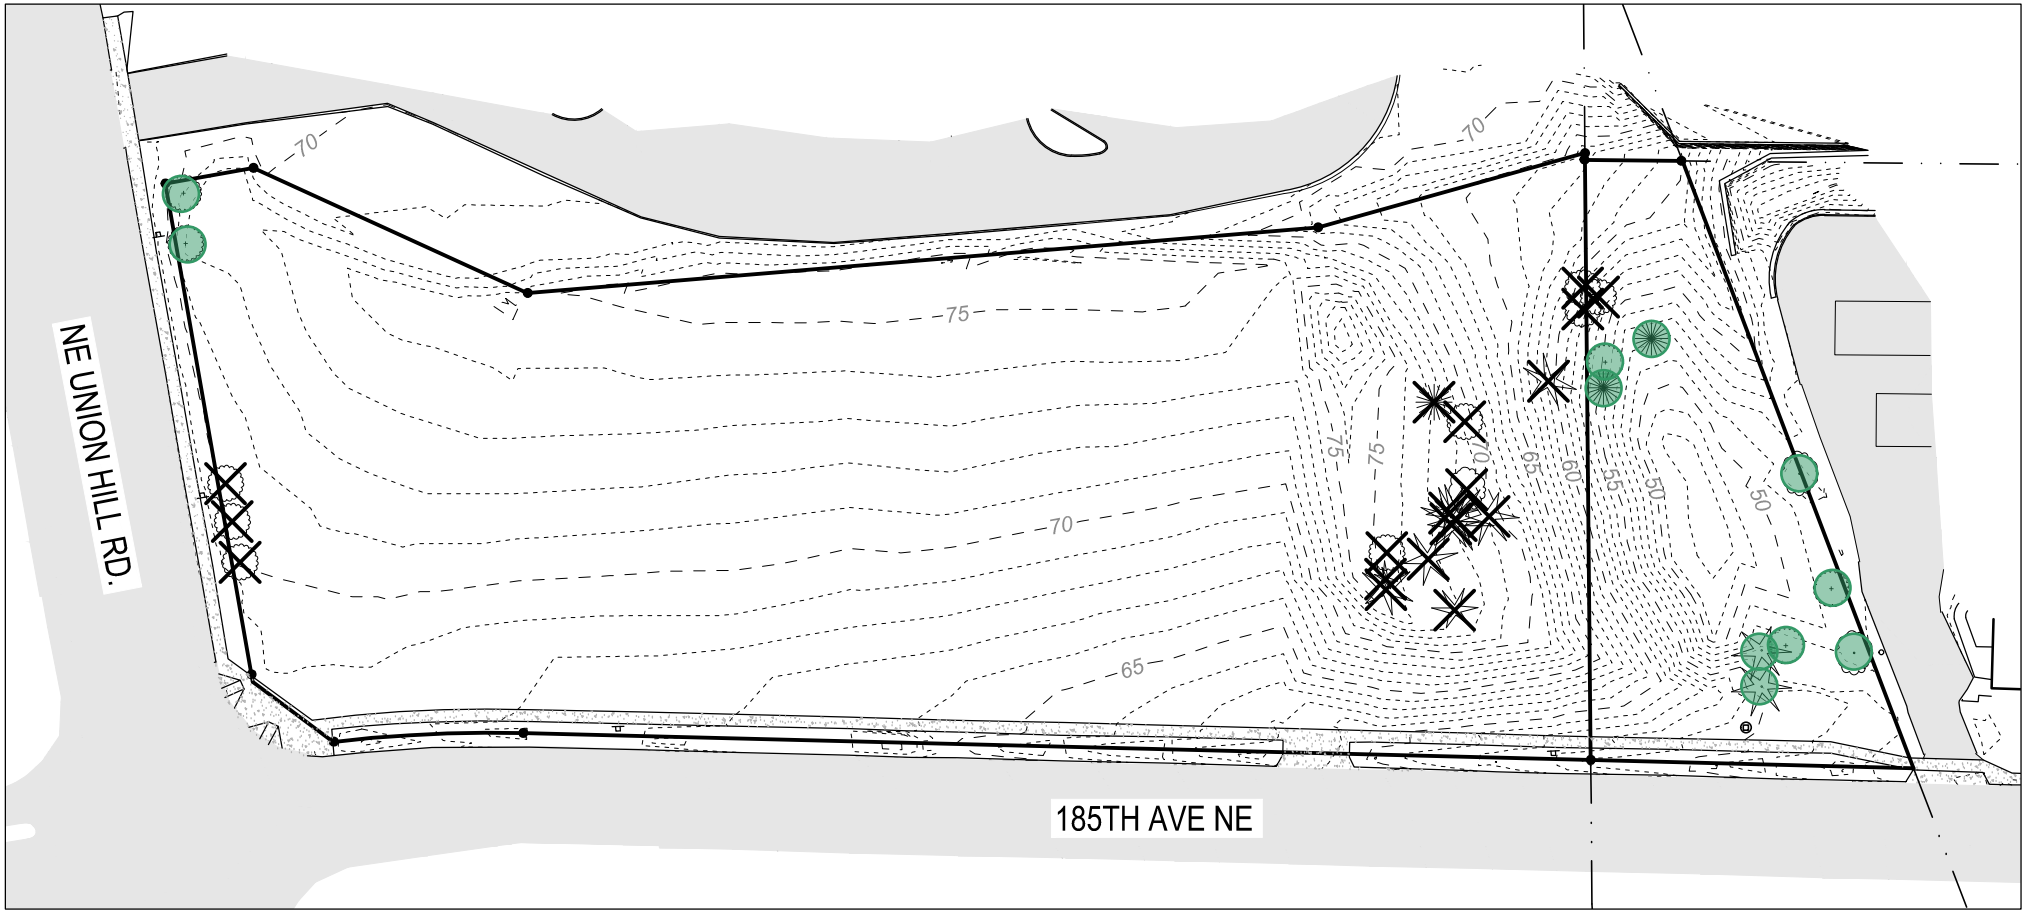

EXISTING TREES TO BE REMOVED

02/03/2017

0 20 40 80

Cardno
Shaping the Future

PORTLAND
5415 SW WESTGATE DR, STE 100, PORTLAND, OR 97221
TEL: (503) 419 - 2500 FAX: (503) 419 - 2600
www.cardno.com

UPS Parcel Distribution Facility

UPS of Redmond, Washington

Public Notice Tree Preservation Plan