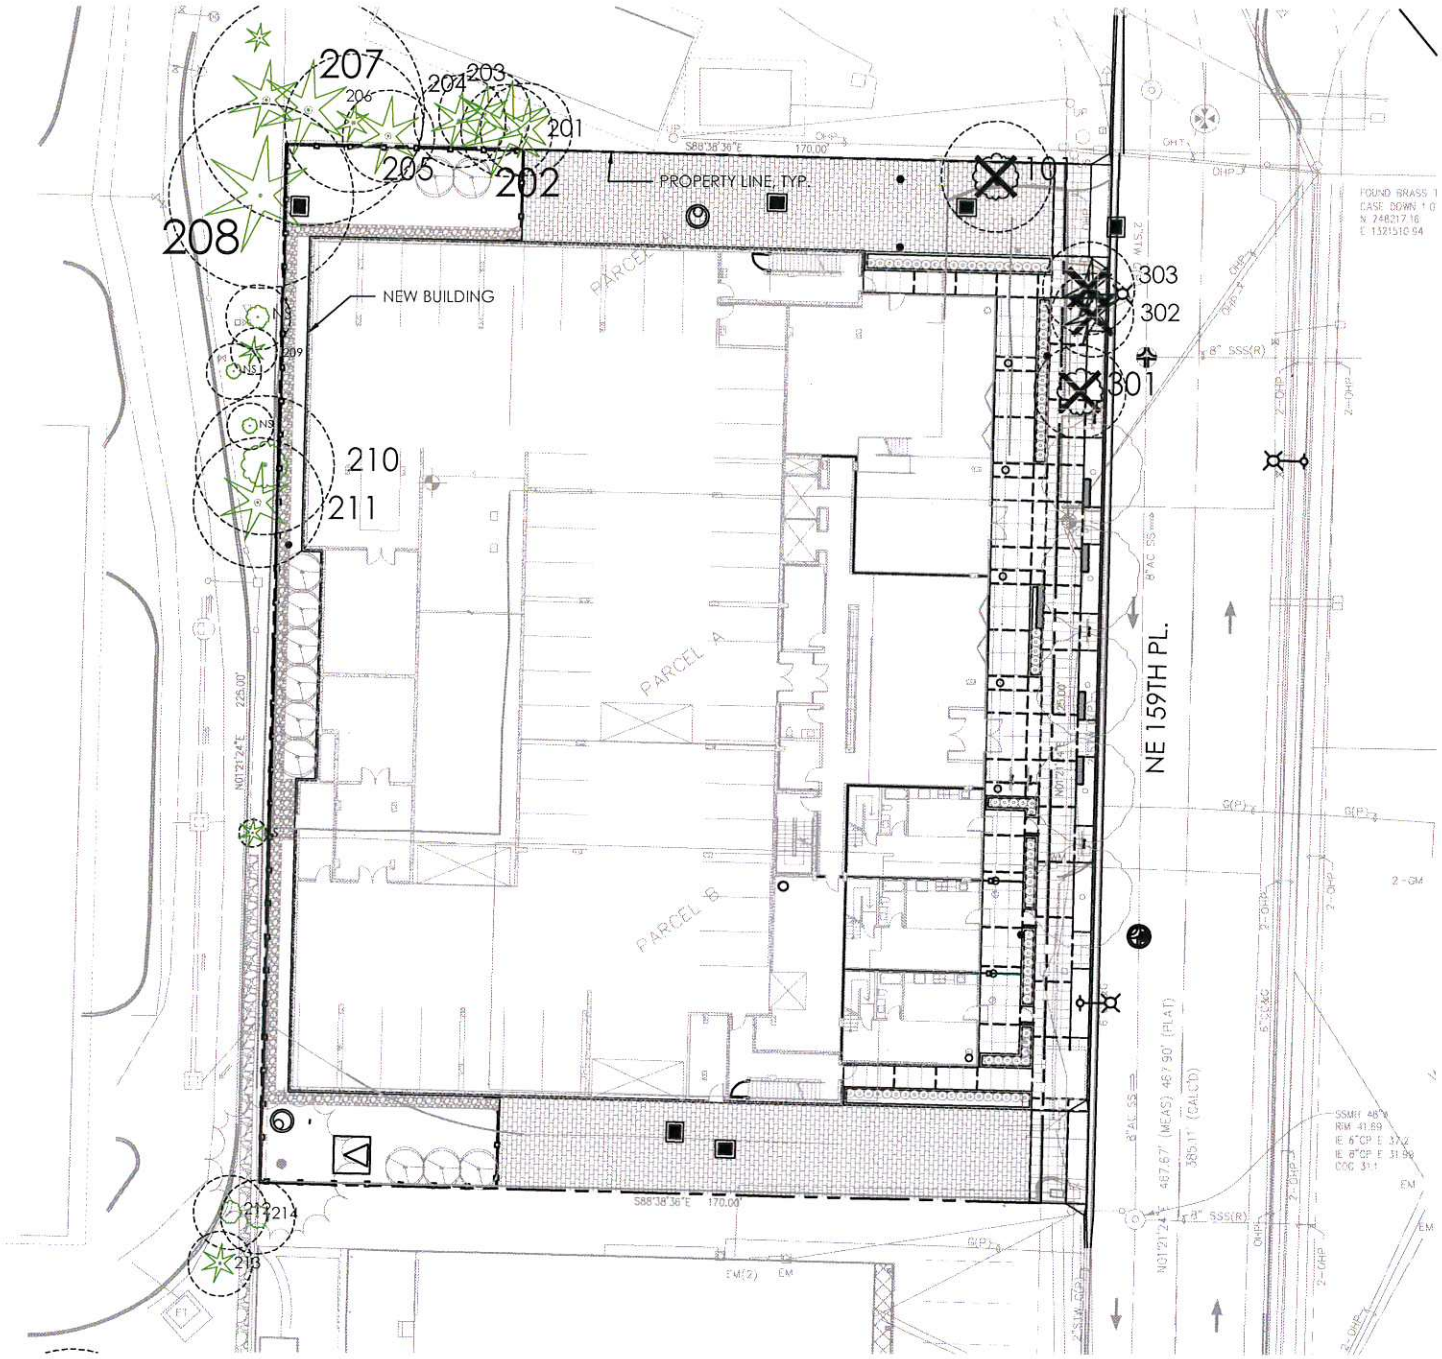

EXISTING TREE LEGEND

TREES	BOTANICAL NAME
#	EXISTING CONIFER TO RETAIN
#	EXISTING DECIDUOUS TREE TO RETAIN
#	EXISTING CONIFER TO REMOVE
#	EXISTING DECIDUOUS TREE TO REMOVE

DRIP LINE, TYP.

TREE NUMBERS CORRESPOND TO ARBORIST REPORT

PUBLIC NOTICE TREE PRESERVATION PLAN

0 20 40

Blackbird
Multifamily Housing Project

7600 159 PLACE NE
Redmond, Washington

#15015

Karen Kiest
Landscape Architects
111 west john street suite 305
seattle washington 98119
206 323 6032
www.kk-la.com