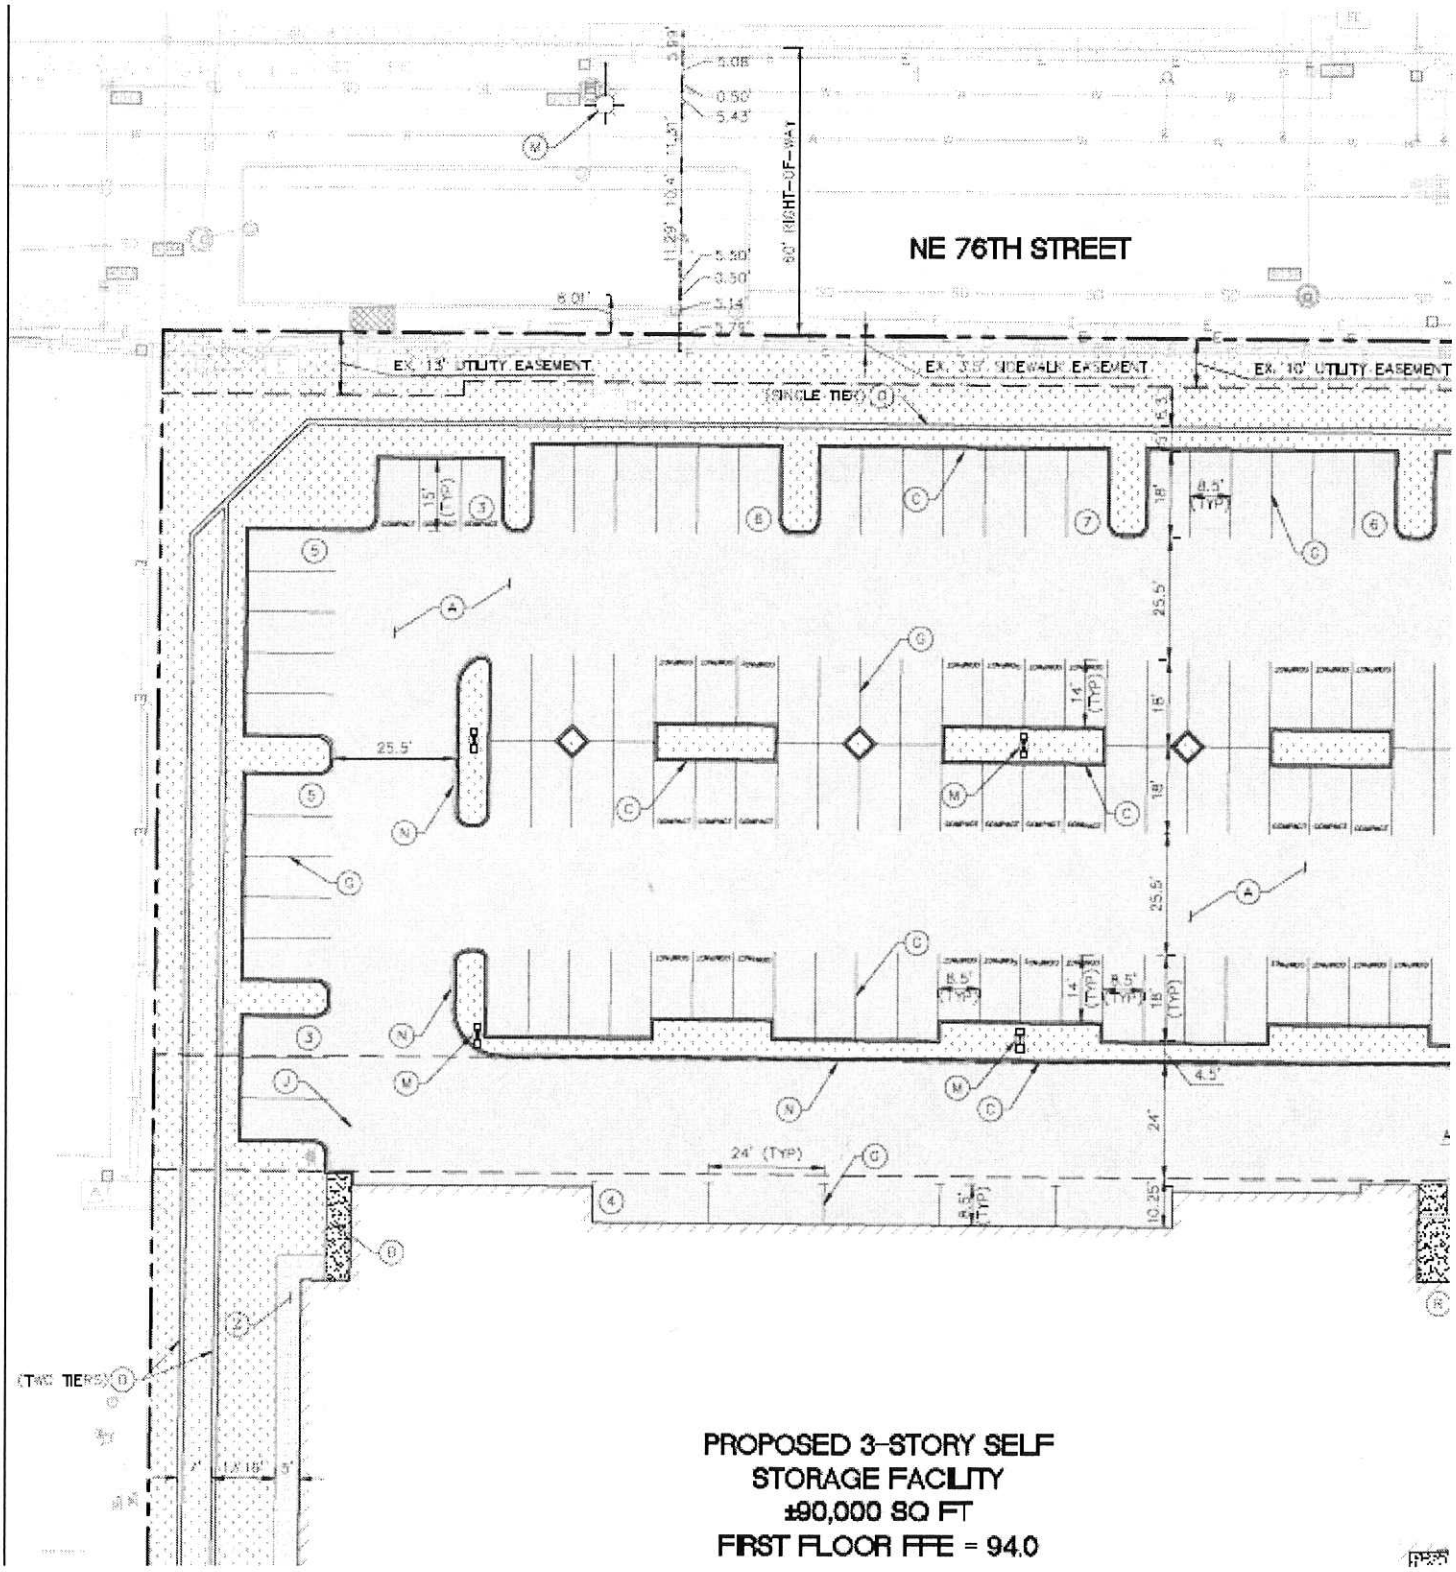

PROPOSED 3-STORY SELF
STORAGE FACILITY
±90,000 SQ FT
FIRST FLOOR FFE = 94.0